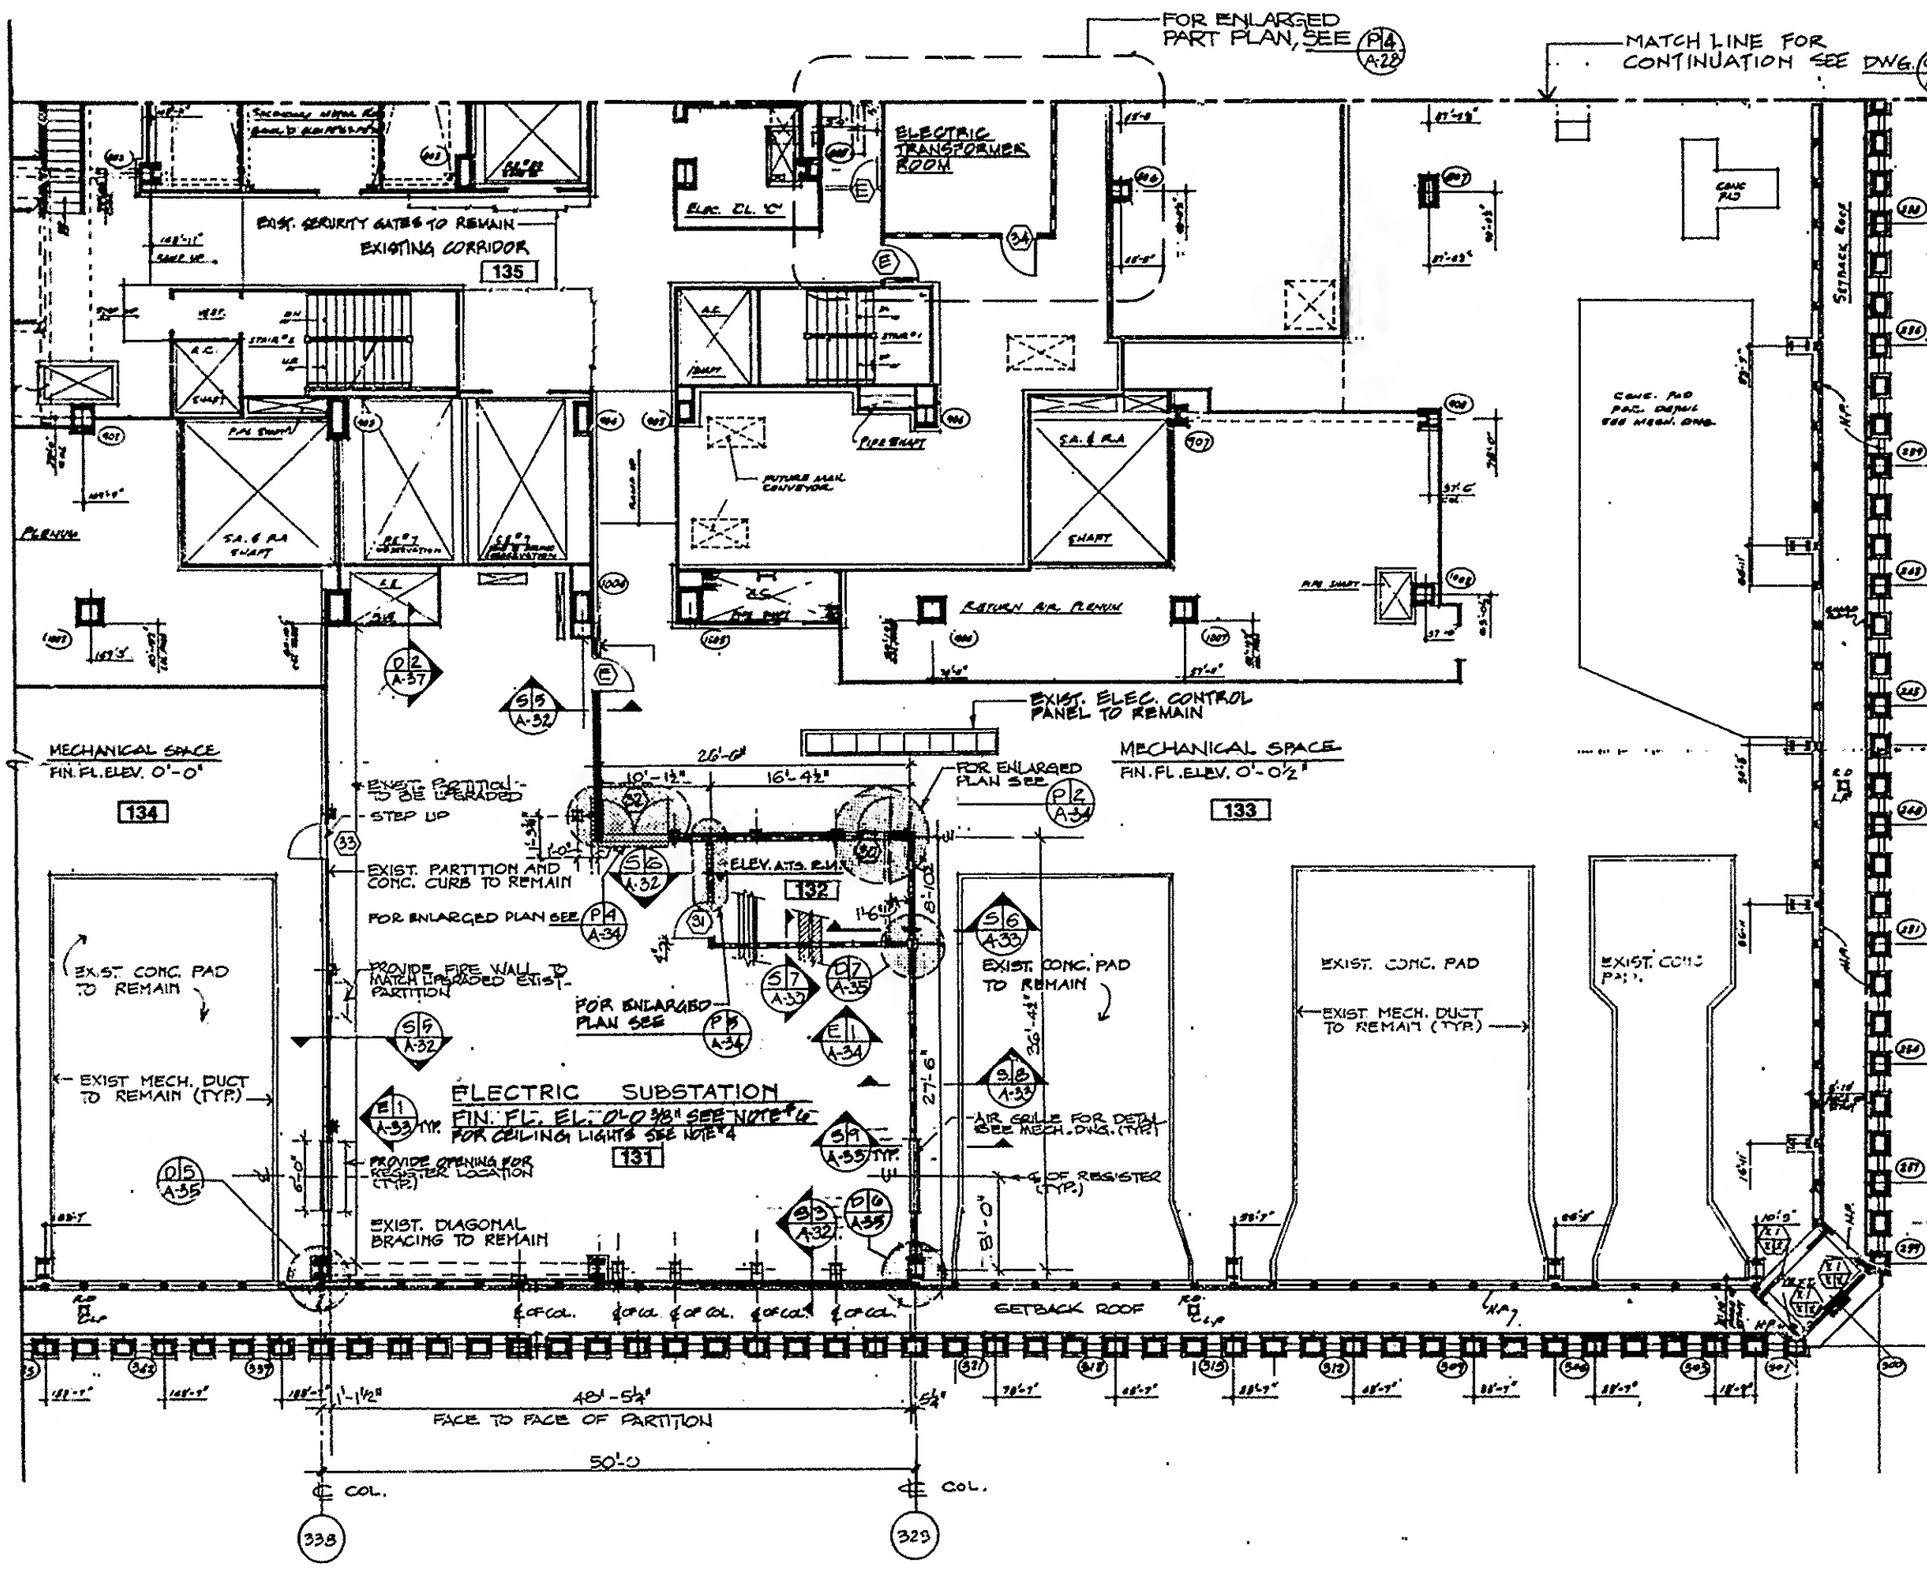

C|9 CONSTRUCTION PLAN

0 8 16
SCALE IN FEET